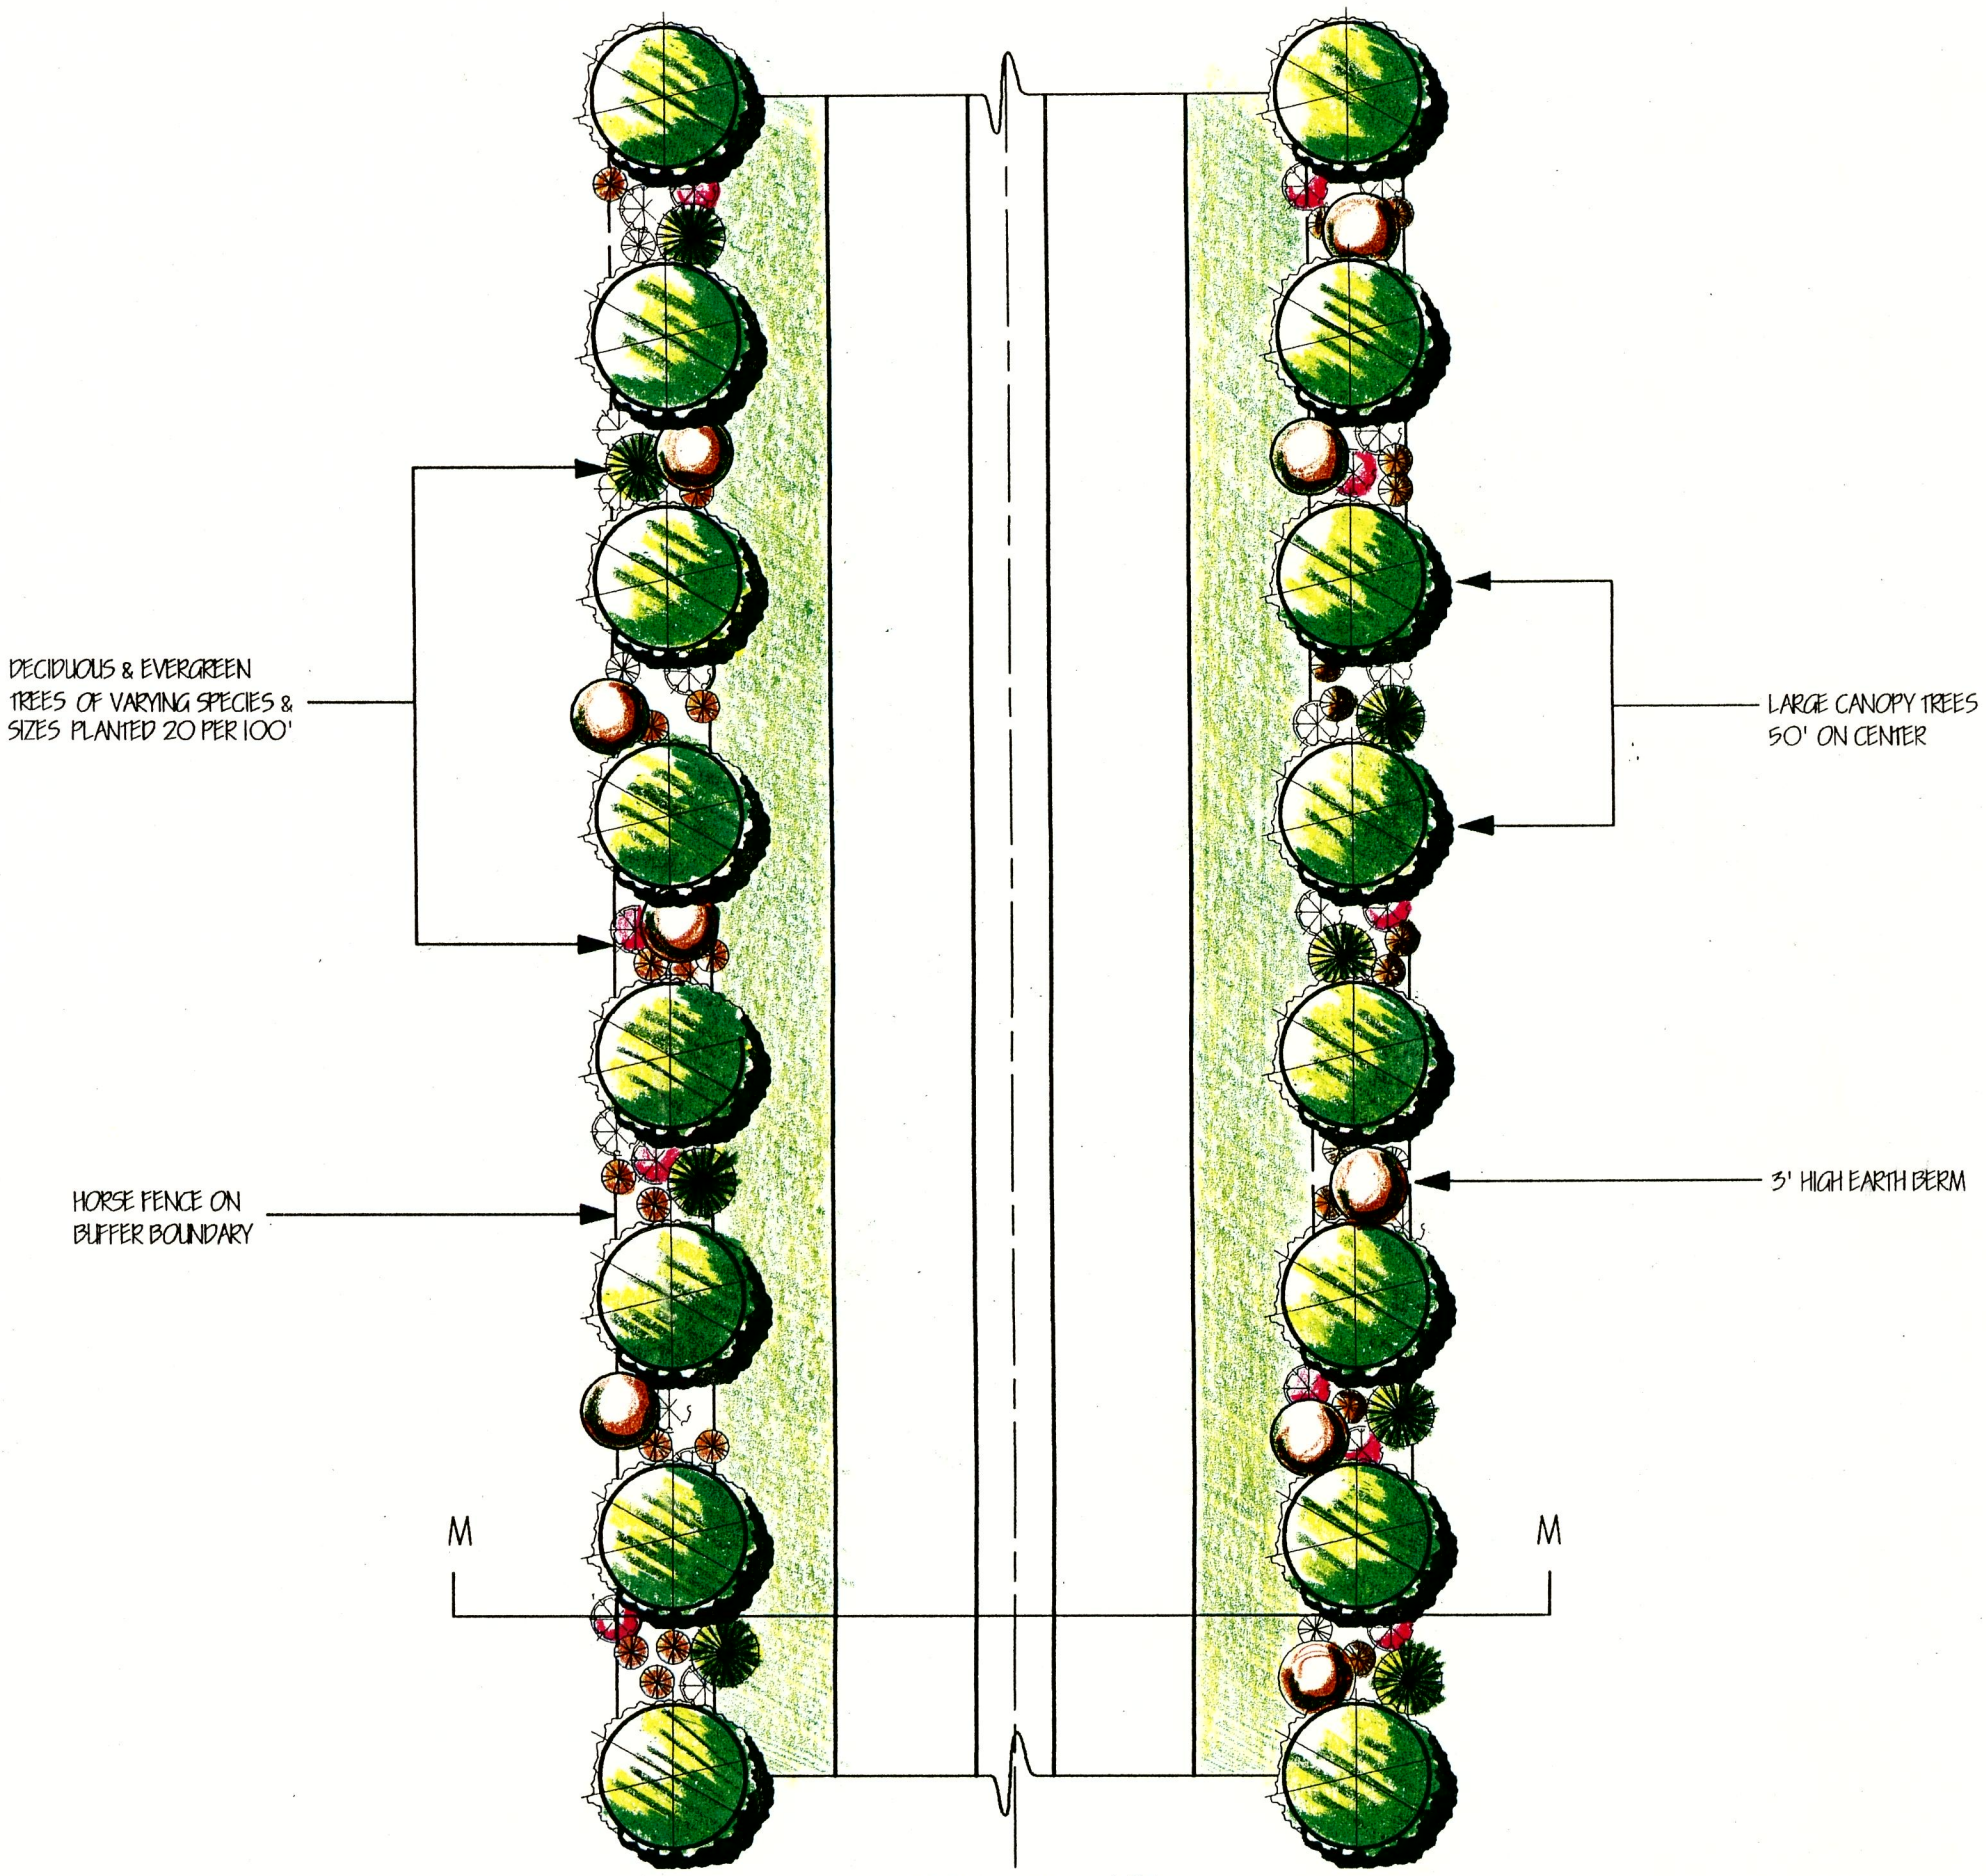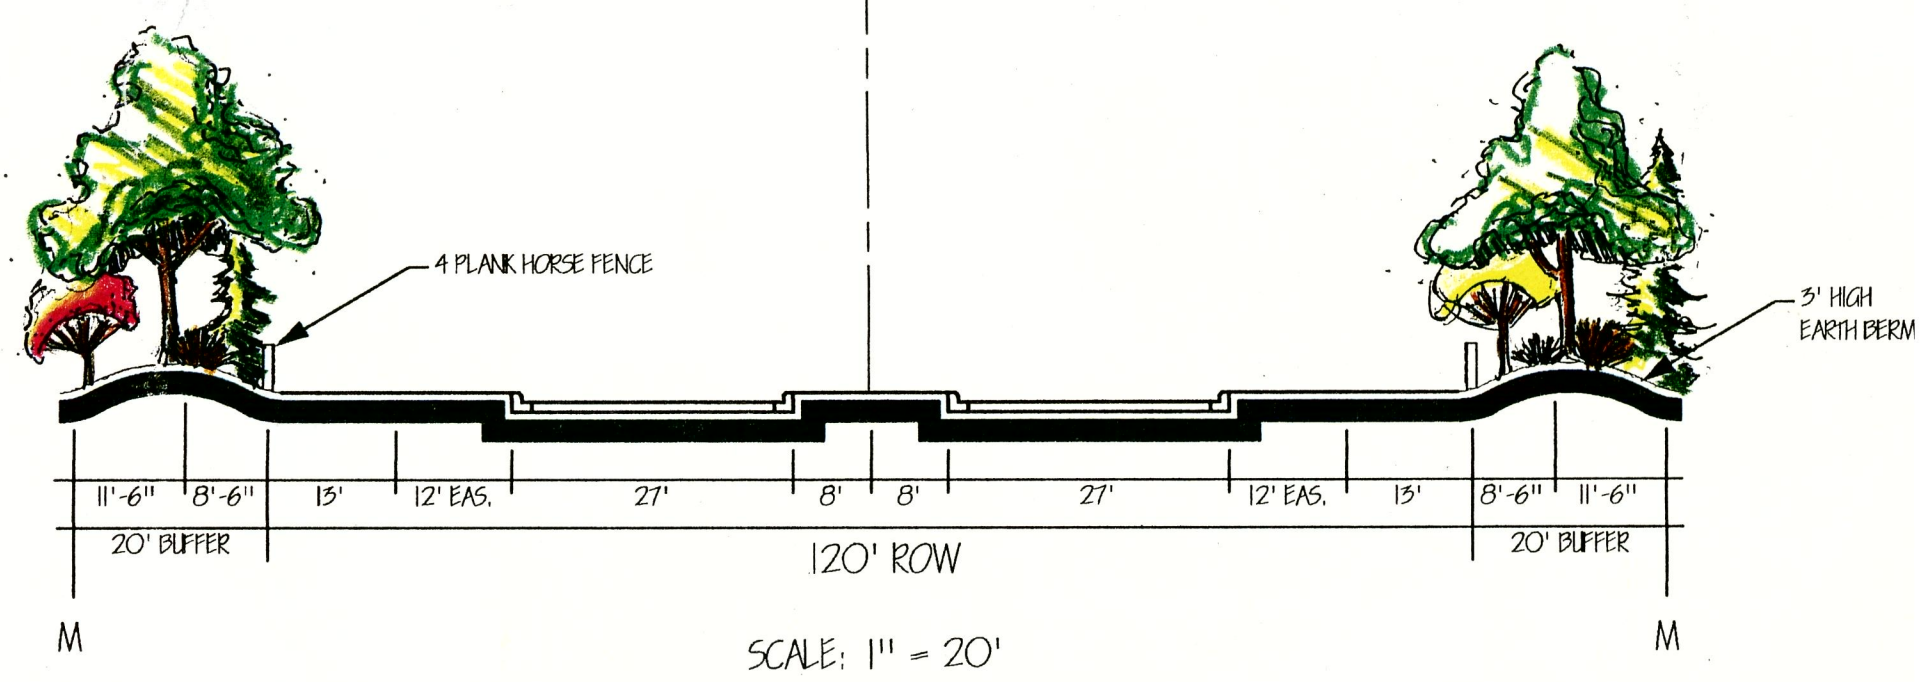MAN-O-WAR CORRIDOR ORDINANCE # 1-91